VECTORWORKS EDUCATIONAL VERSION

INSTRUMENT SCHEDULE

Robe T1 Mode 3	x 2
MAC 2000 Performance 16bit	x 2
MAC 2000 Profile 16bit	x 2
Striplight	x 2
Robe LEDBeam 150 Mode 1	x 4
Robe Spikie Mode1	x 4
MoveMega	x 4
MoveBeam Mode 15	x 2
CYC FX8 Mode 5	x 10
COLORado RGBW Mode 9, TR16	x 14
ARRI L5-C Mode 6	x 8
ETC Source Four Junior	x 8
1000 Fresnel	x 2
Strobe/Blinder 1Ch	x 4
Camera	x 4
Sparcular FX 2Ch	x 6
Kabuki 7Ch - 2.1	x 8

LED-Fenster
Kulisse 1: 401 (4.417) - 402 (4.418)
Kulisse 2: 403 (4.419) - 406 (4.422)
Kulisse 3: 407 (4.423) - 409 (4.425)
Kulisse 4: 410 (4.426) - 414 (4.430)
Kulisse 5: 415 (4.431) - 417 (4.433)
Kulisse 6: 434 (4.434) - 420 (4.436)

ATMOSPHERIC

JEM Glaciator X-Stream 2.508	x 1
Unique Hazer 2.511 8MA+8MB	x 2

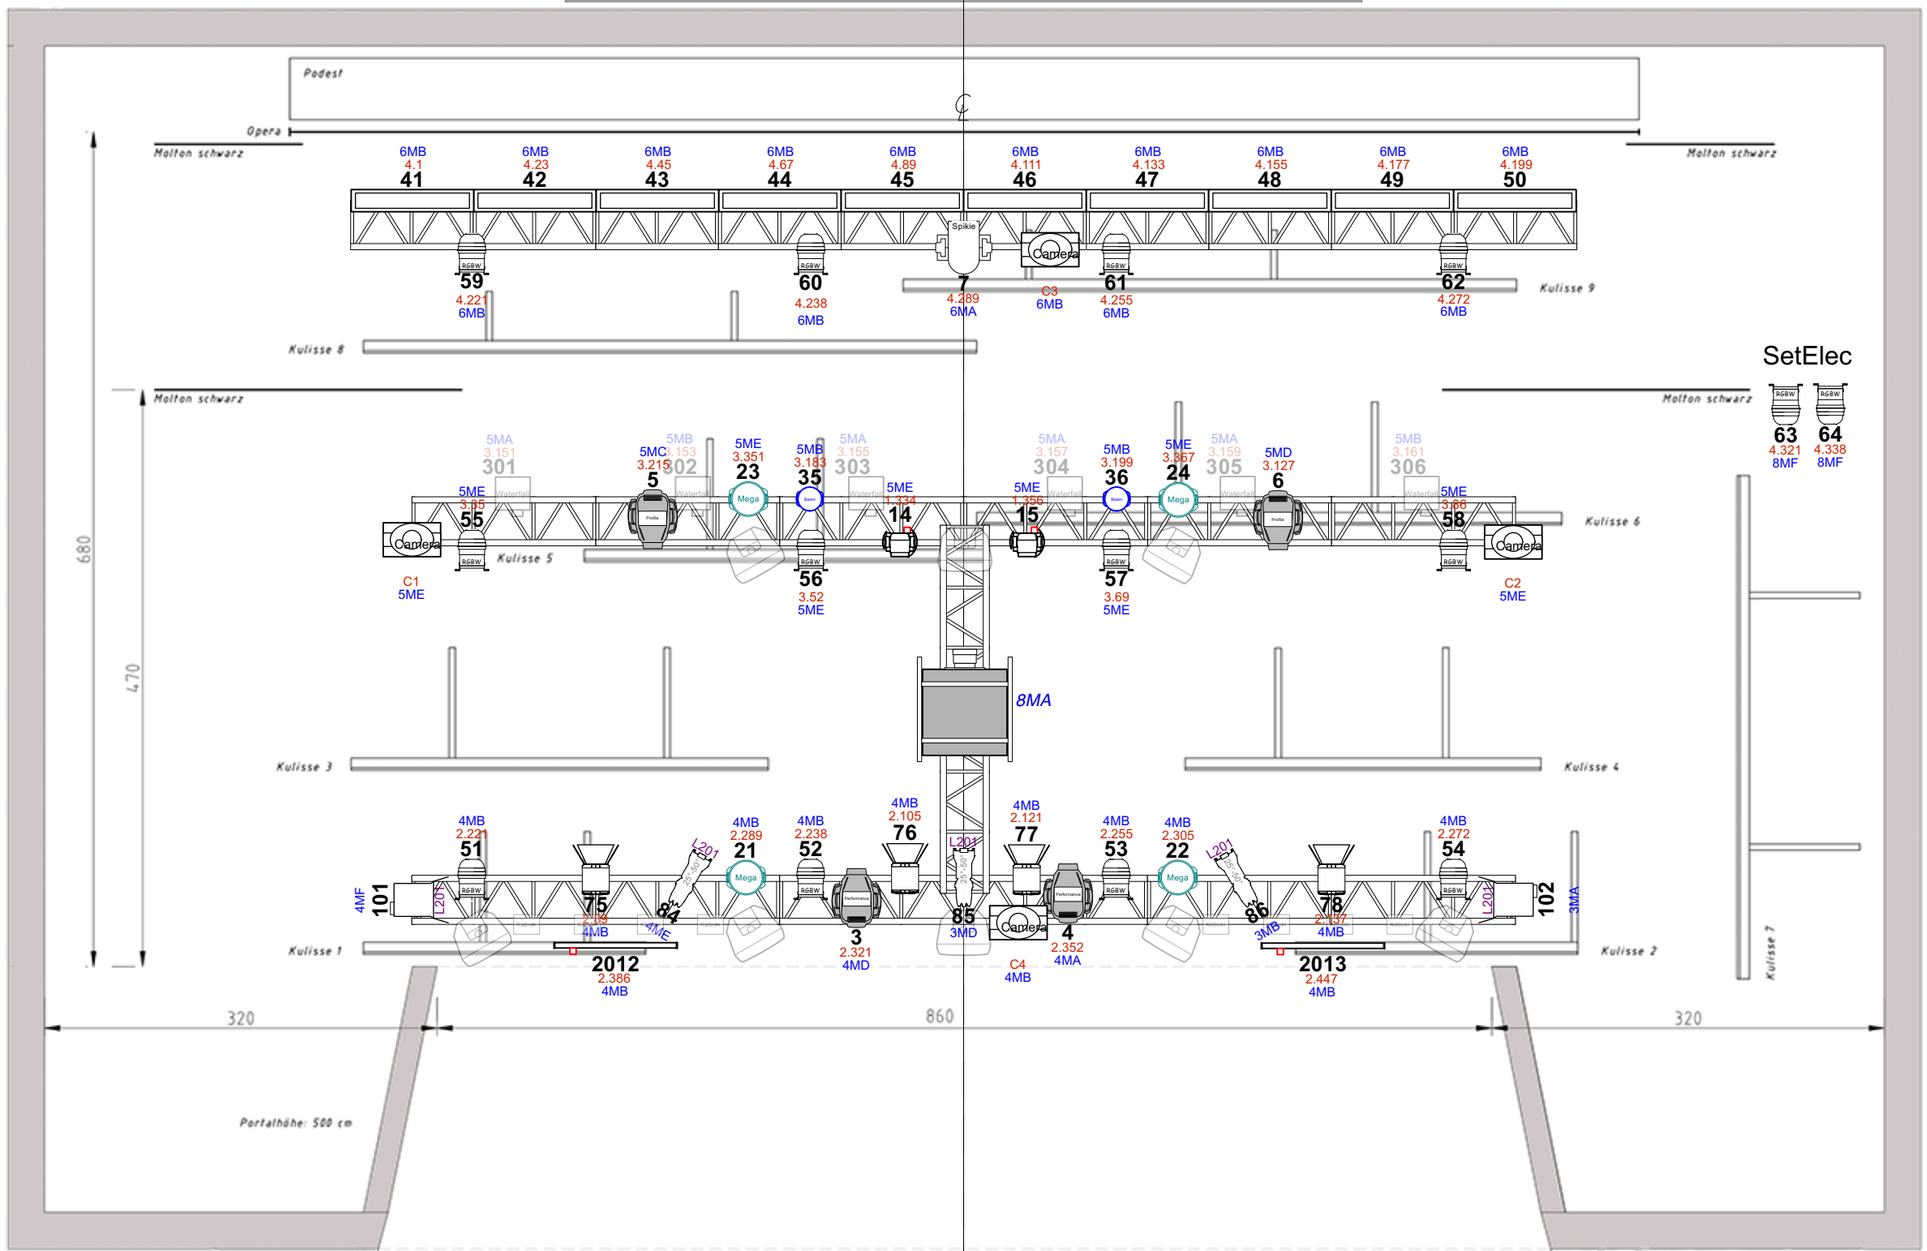

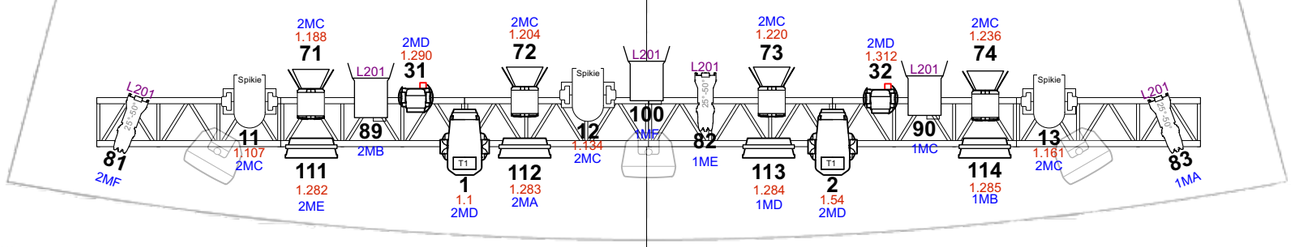

Patch

1 - Dim 2.153 - 89 - LX1 2MB
2 - Dim 2.154 - 81 - LX1 2MF
3 - Dim 2.155 - 84 - LX2 4ME
4 - Dim 2.156 - 85 - LX2 4MC
5 - Dim 2.157 - 90 - LX1 1MC
6 - Dim 2.158 - 82 - LX1 1ME
7 - Dim 2.159 - 86 - LX2 3MB
8 - Dim 2.160 - 101 - LX2 4MF
9 - Dim 2.161 - 100 - LX1 1MF
10 - Dim 2.162 - 83 - LX1 1MA
11 - Dim 2.163 - 102 - LX2 3MA
12 - Dim 2.164 - SPARE
13 - FIX1 Ch 1 - Glaciator
14 - FIX1 Ch 2 - 111, 112
15 - FIX1 Ch 3 - 2x Hazer
16 - FIX1 Ch 4 - Frei wegen Glaciator
17 - FIX1 Ch 5 - 14, 15, 23, 24, 55, 56, 57, 58, 63, 64, FLOOR
18 - FIX1 Ch 6 - 5, 6
19 - FIX2 Ch 1 - 35, 36, 301, 302, 303, 304, 305, 306
20 - FIX2 Ch 2 - 7, 41, 42, 43, 44, 45, 46, 47, 48, 49, 50, 59, 60, 61, 62
21 - FIX2 Ch 3 - 113, 114
22 - FIX2 Ch 4 3, 4
23 - FIX2 Ch 5 - 1, 2, 11, 12, 13, 31, 32, 71, 72, 73, 74,
24 - FIX2 Ch 6 - 21, 22, 51, 52, 53, 54, 75, 76, 77, 78, 2012, 2013, BEAMER

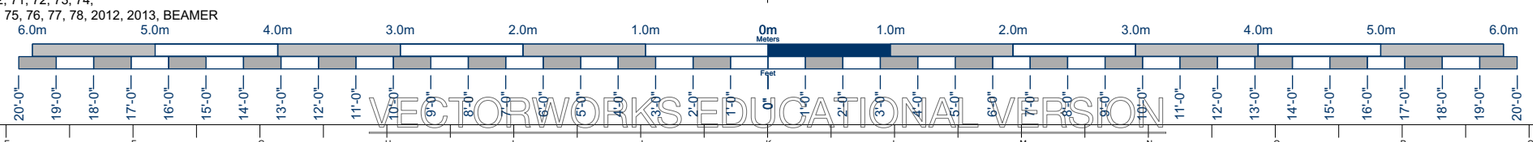

VECTORWORKS EDUCATIONAL VERSION

GOBO LEGEND MOVING HEADS

Mac 2000:

Nubsi
Water Ripple
Linear
(Magnet)
Cloud
Sponged
Water Glas

NOTES FOR ELECTRICIAN

All measurements from the deck
Please prepare for focusing :
- #119 for all Profiles

FIXTURE LEGEND

STEPHANIE ERB
+43 660 2922015
erb.stephanie@live.at

Betlehem
by xxx
Tour - 2022/23

Director	Patricia Nessy
Designer	xxx
Lighting Designer	Stephanie Erb
Video Designer	xxx
Sound Designer	Johannes Minichmayr
Production Electrician	Stephanie Erb
Programmer	Stephanie Erb
Chief Electrician	Roland Münstedt
Drawn by	SE, JM

For Design
KISI_LX_Plan_V4.vwx

V 6.6
29.10.2022

1:50
@ ISO A3